


# IMPROVEMENT PLANS FOR HOMESTEAD ROAD

CITY OF LOS ALTOS, CALIFORNIA

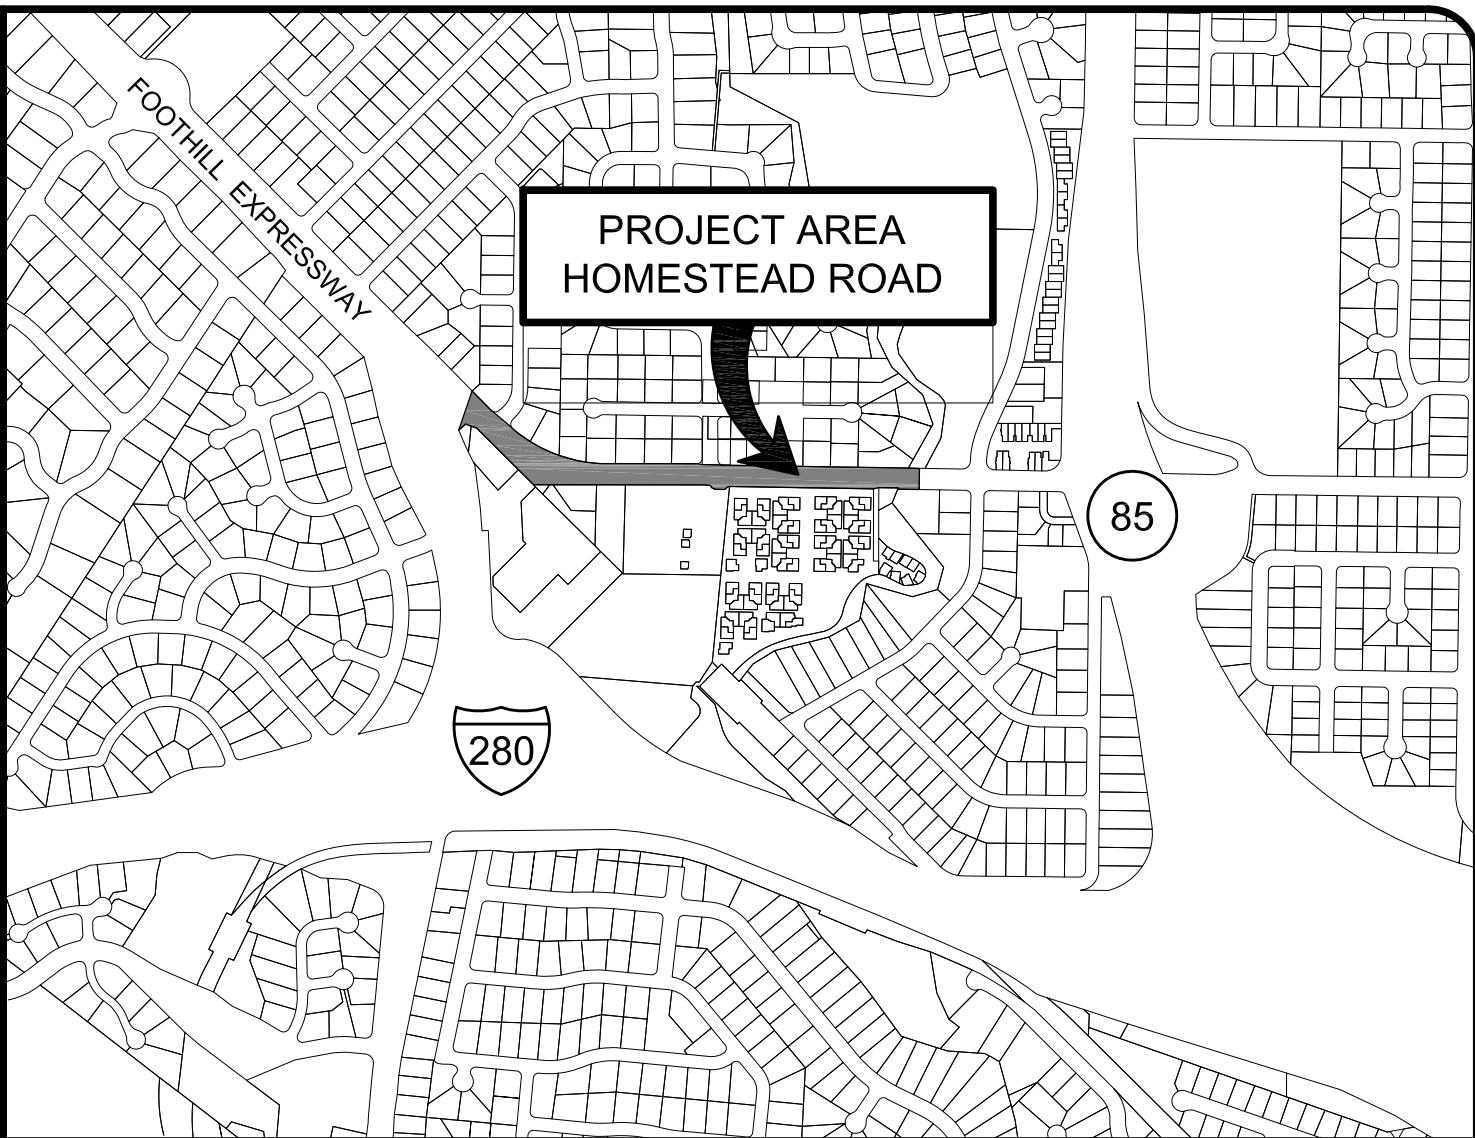

VICINITY MAP  
NO SCALE



LOCATION MAP


**EXISTING UTILITY NOTE:**

EXISTING UNDERGROUND UTILITIES AND IMPROVEMENTS ARE SHOWN IN THEIR APPROXIMATE LOCATIONS BASED UPON RECORD INFORMATION AVAILABLE TO THE ENGINEER AT THE TIME OF PREPARATION OF THESE PLANS. LOCATIONS MAY NOT HAVE BEEN VERIFIED IN THE FIELD AND NO GUARANTEE IS MADE AS TO THE ACCURACY OR COMPLETENESS OF THE INFORMATION SHOWN. THE CONTRACTOR SHALL NOTIFY UTILITY COMPANIES AT LEAST 2 WORKING DAYS IN ADVANCE OF CONSTRUCTION TO FIELD LOCATE UTILITIES. CALL UNDERGROUND SERVICE ALERT (U.S.A.), AT 1-800-227-2600. IT SHALL BE THE RESPONSIBILITY OF THE CONTRACTOR TO DETERMINE THE EXISTENCE AND LOCATION OF UTILITIES SHOWN ON THESE PLANS, INDICATED IN THE FIELD BY LOCATING SERVICES, OR EVIDENCED BY FACILITIES VISIBLE AT OR ADJACENT TO THE JOBSITE. ANY ADDITIONAL COST INCURRED AS A RESULT OF THE CONTRACTOR'S FAILURE TO VERIFY LOCATIONS OF EXISTING UTILITIES PRIOR TO BEGINNING CONSTRUCTION SHALL BE BORNE BY THE CONTRACTOR AND IS DEEMED INCLUDED AND MERGED IN THE CONTRACT UNIT PRICE.



**SHEET INDEX**

| SHEET NO. | TITLE                          |
|-----------|--------------------------------|
| 1         | TITLE SHEET                    |
| 2         | SITE LAYOUT                    |
| 3         | SITE LAYOUT                    |
| 4         | CONCEPTUAL GRADING             |
| 5         | CONCEPTUAL GRADING             |
| 6         | TRAFFIC PLAN                   |
| 7         | TRAFFIC PLAN                   |
| L-1.1     | CONCEPTUAL LANDSCAPE TREATMENT |
| L-1.2     | CONCEPTUAL LANDSCAPE TREATMENT |

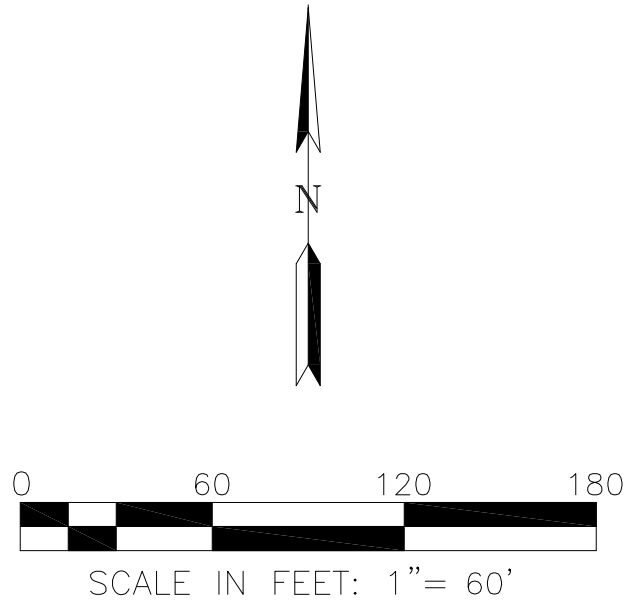

|          |              |                            |
|----------|--------------|----------------------------|
| DRAWN    | DESIGNED     | HORIZONTAL SCALE<br>1"=60' |
| CHECKED  | DATE CHECKED | VERTICAL SCALE             |
| APPROVED |              |                            |
| ENGINEER | DATE         | CONTRACT NO.               |

PREPARED BY:

**RJA**  
**RUGGERI-JENSEN-AZAR**  
ENGINEERS • PLANNERS • SURVEYORS  
8055 CAMINO ARROYO GILROY, CA 95020  
PHONE: (408) 848-0300 FAX: (408) 848-0302

| REVISIONS |      |    |             |       |      |
|-----------|------|----|-------------|-------|------|
| NO.       | DATE | BY | DESCRIPTION | APPR. | DATE |
|           |      |    |             |       |      |
|           |      |    |             |       |      |
**CITY OF LOS ALTOS**  
**HOMESTEAD ROAD**  
**TITLE SHEET**


PREPARED FOR: CITY OF LOS ALTOS

DRAWING NO.


1

SHT 1 OF 9



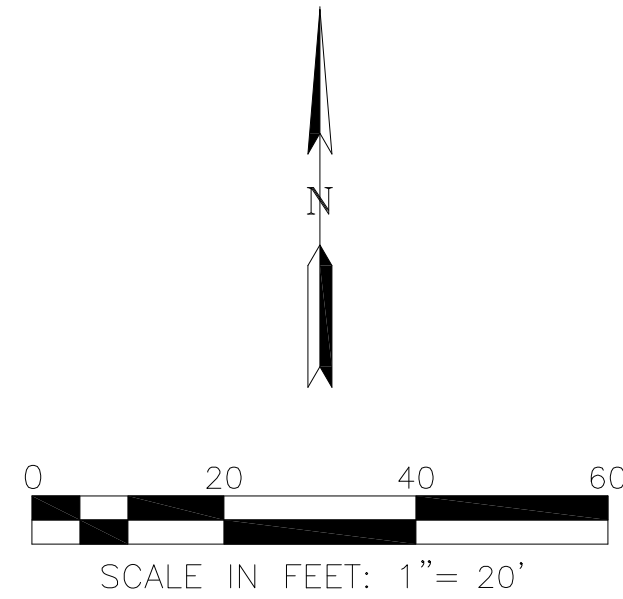

| PROPOSED | DESCRIPTION    | EXISTING |
|----------|----------------|----------|
|          | FIRE HYDRANT   |          |
|          | POWER POLE     |          |
|          | TREE           |          |
|          | STREET LIGHT   |          |
|          | TRAFFIC SIGNAL |          |
|          | MANHOLE        |          |
|          | HANDICAP RAMP  |          |
|          | LANE STRIPING  |          |

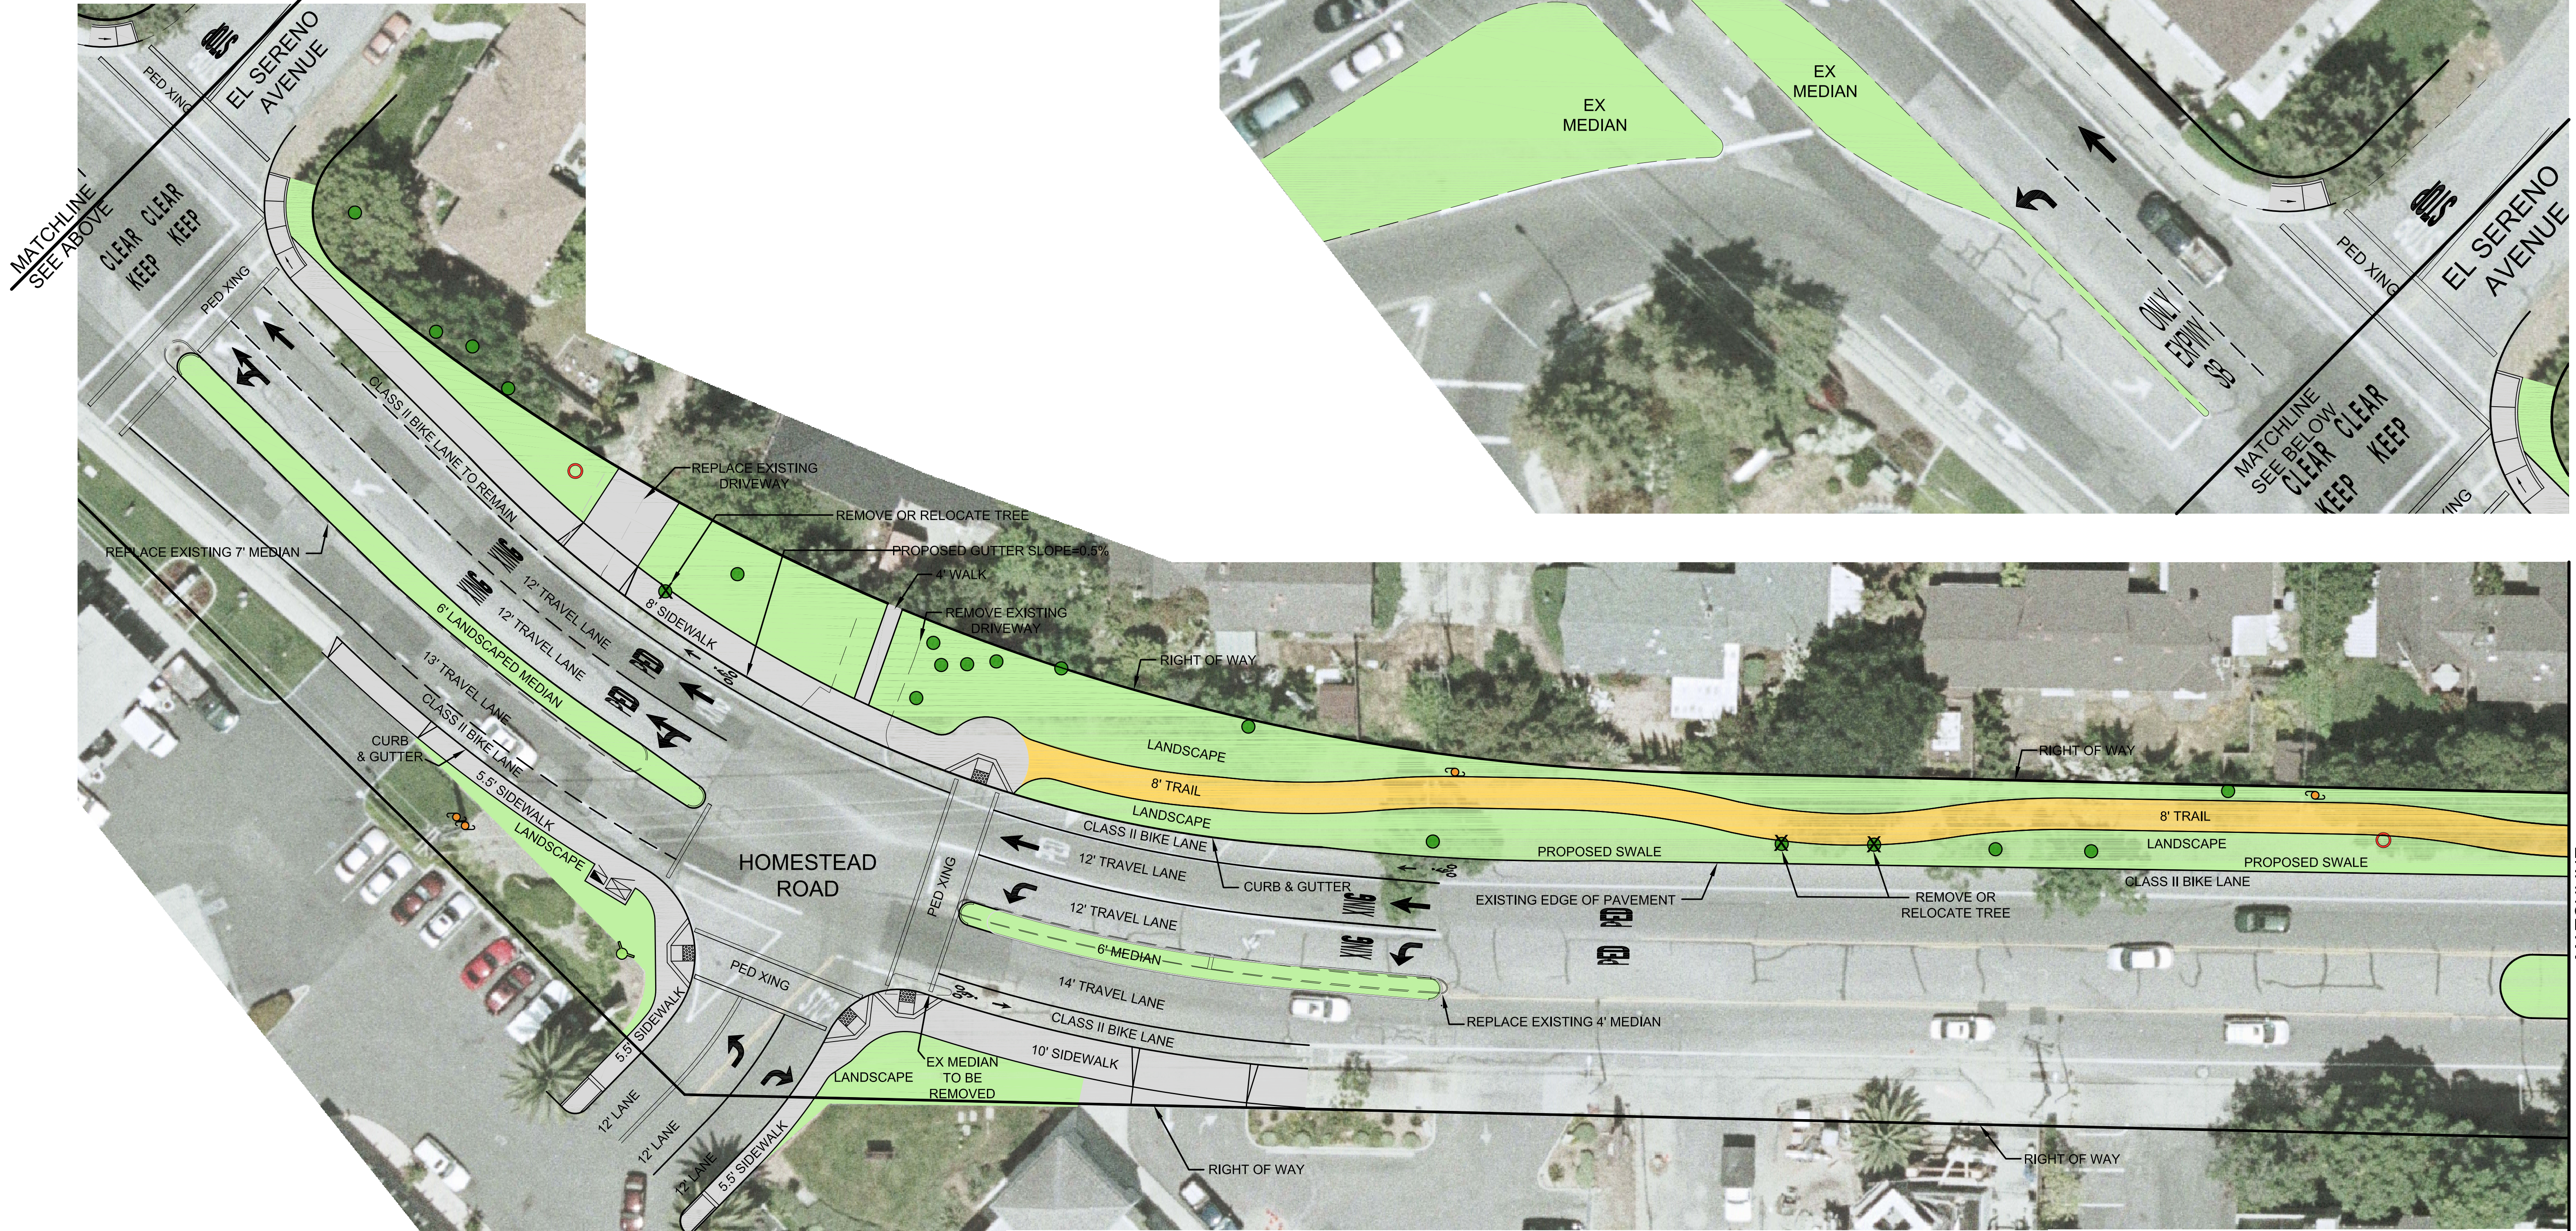

|          |              |                            |
|----------|--------------|----------------------------|
| DRAWN    | DESIGNED     | HORIZONTAL SCALE<br>1"=20' |
| CHECKED  | DATE CHECKED | VERTICAL SCALE             |
| APPROVED |              | CONTRACT NO.               |
| ENGINEER | DATE         |                            |

PREPARED BY:  
**RJA**  
**RUGGERI-JENSEN-AZAR**  
ENGINEERS • PLANNERS • SURVEYORS  
8655 CAMINO ARROYO GILROY, CA 95020  
PHONE: (408) 848-0300 FAX: (408) 848-0302

| REVISIONS |      |    |             |       |      |
|-----------|------|----|-------------|-------|------|
| NO.       | DATE | BY | DESCRIPTION | APPR. | DATE |
|           |      |    |             |       |      |
|           |      |    |             |       |      |
**CITY OF LOS ALTOS**  
**HOMESTEAD ROAD**  
**SITE LAYOUT**  
PREPARED FOR: CITY OF LOS ALTOS

|             |
|-------------|
| DRAWING NO. |
| <b>2</b>    |
| SHT 2 OF 9  |



MATCHLINE  
SEE SHEET 2

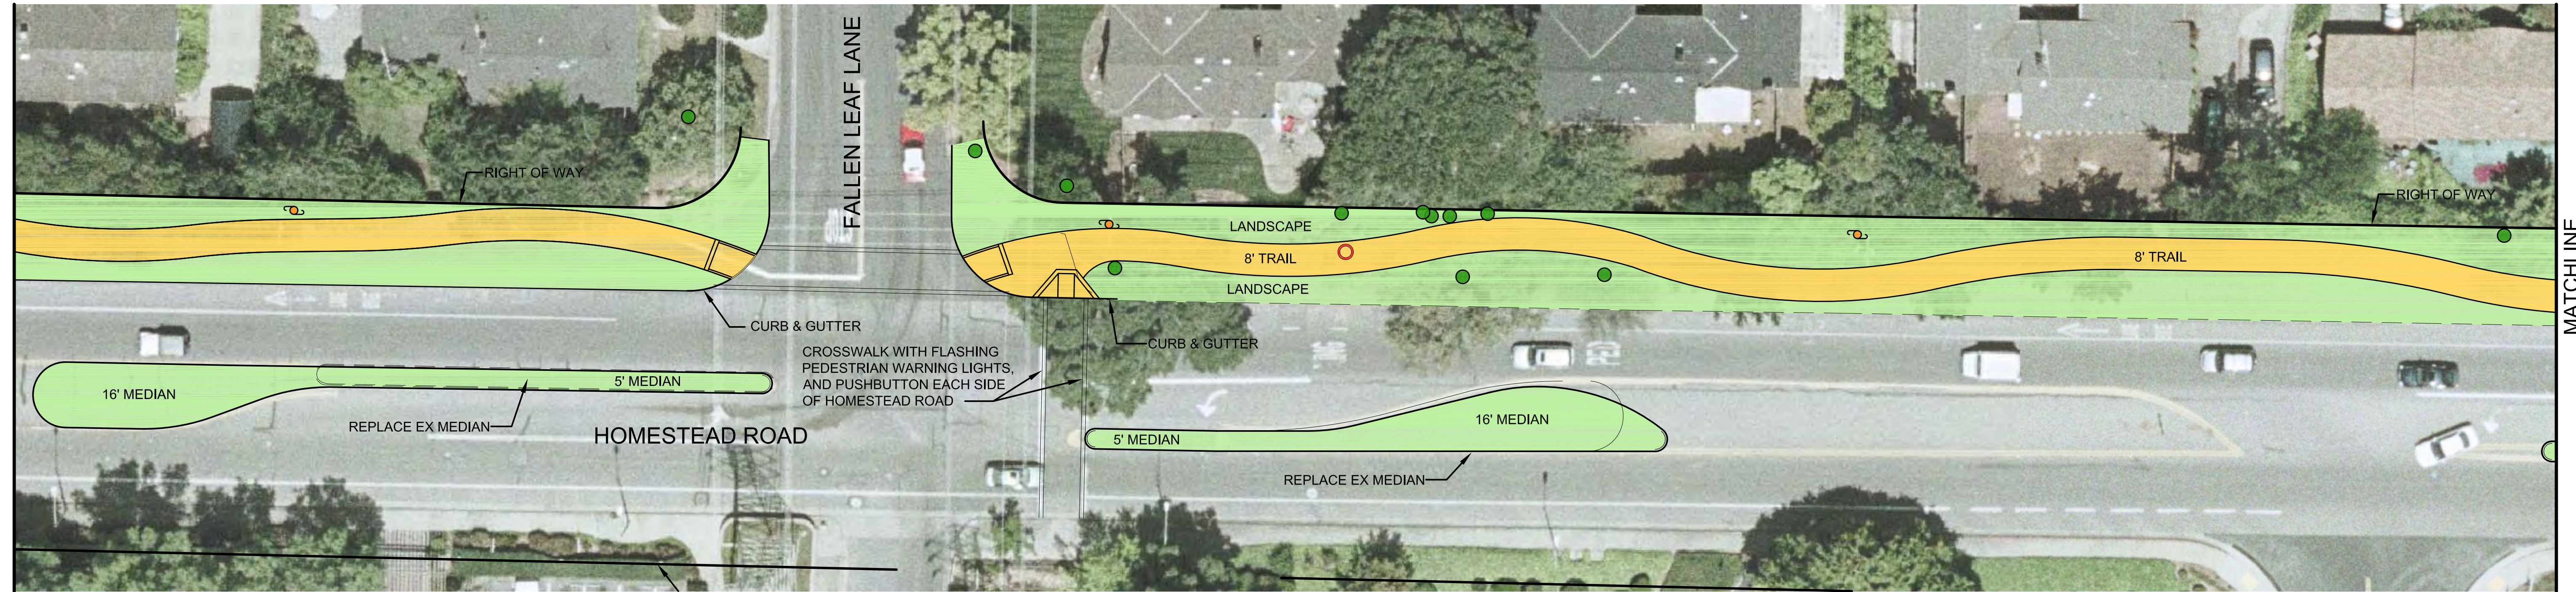

MATCHLINE  
SEE BELOW

MATCHLINE  
SEE ABOVE



### LEGEND


PROPOSED



DESCRIPTION

POWER POLE  
TREE  
MANHOLE  
HANDICAP RAMP

EXISTING

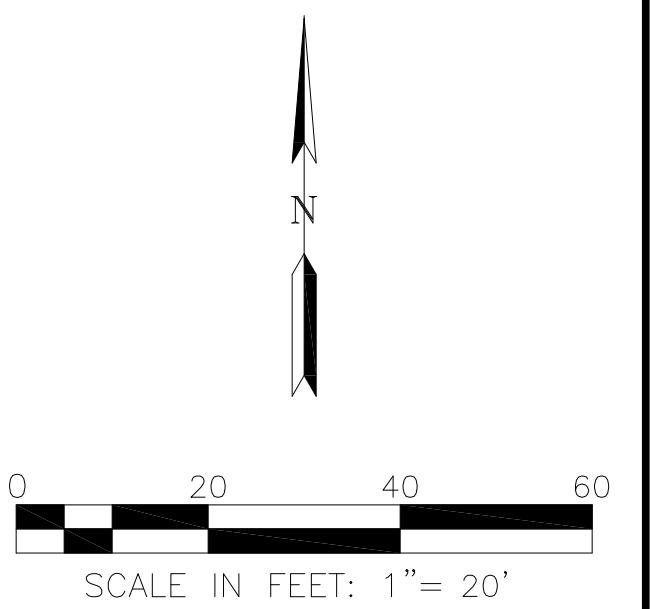

|          |              |                            |
|----------|--------------|----------------------------|
| DRAWN    | DESIGNED     | HORIZONTAL SCALE<br>1"=20' |
| CHECKED  | DATE CHECKED | VERTICAL SCALE             |
| APPROVED |              |                            |
| ENGINEER | DATE         | CONTRACT NO.               |

PREPARED BY:

**RJA**  
**RUGGERI-JENSEN-AZAR**  
ENGINEERS • PLANNERS • SURVEYORS  
8655 CAMINO ARROYO GILROY, CA 95020  
PHONE: (408) 848-0300 FAX: (408) 848-0302

| REVISIONS |      |    |             |       |      |
|-----------|------|----|-------------|-------|------|
| NO.       | DATE | BY | DESCRIPTION | APPR. | DATE |
|           |      |    |             |       |      |
|           |      |    |             |       |      |
**CITY OF LOS ALTOS**

**HOMESTEAD ROAD  
SITE LAYOUT**


PREPARED FOR: CITY OF LOS ALTOS

DRAWING NO.

**3**

SHT 3 OF 9



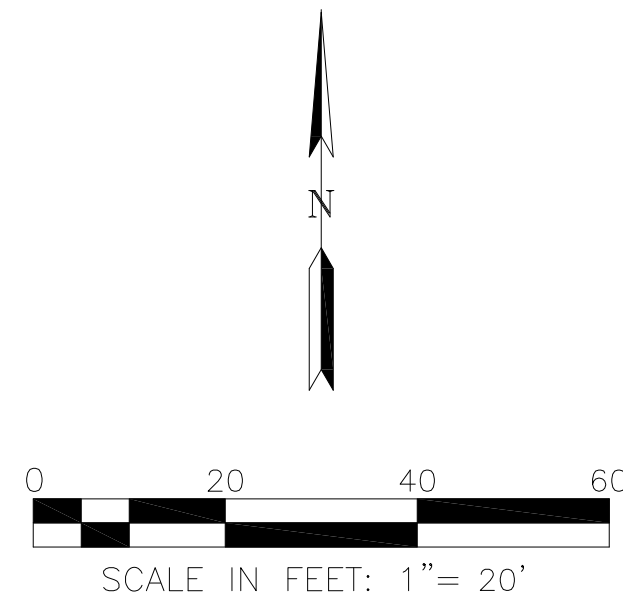

| PROPOSED | DESCRIPTION   | EXISTING |
|----------|---------------|----------|
|          | FIRE HYDRANT  |          |
|          | POWER POLE    |          |
|          | TREE          |          |
|          | STREET LIGHT  |          |
|          | MANHOLE       |          |
|          | HANDICAP RAMP |          |



|          |              |                            |
|----------|--------------|----------------------------|
| DRAWN    | DESIGNED     | HORIZONTAL SCALE<br>1"=20' |
| CHECKED  | DATE CHECKED | VERTICAL SCALE             |
| APPROVED |              | CONTRACT NO.               |
| ENGINEER | DATE         |                            |

PREPARED BY:

**RJA**  
**RUGGERI-JENSEN-AZAR**  
ENGINEERS • PLANNERS • SURVEYORS  
8055 CAMINO ARROYO GILROY, CA 95020  
PHONE: (408) 848-0300 FAX: (408) 848-0302


| REVISIONS |      |    |             |       |      |
|-----------|------|----|-------------|-------|------|
| NO.       | DATE | BY | DESCRIPTION | APPR. | DATE |
|           |      |    |             |       |      |
|           |      |    |             |       |      |
|   |                                               |
|---|-----------------------------------------------|
| <b>CITY OF LOS ALTOS</b><br><b>HOMESTEAD ROAD</b><br><b>CONCEPTUAL GRADING</b><br><br>PREPARED FOR: CITY OF LOS ALTOS | DRAWING NO.<br><br><b>4</b><br><br>SHT 4 OF 9 |
|---|-----------------------------------------------|



MATCHLINE  
SEE SHEET 4

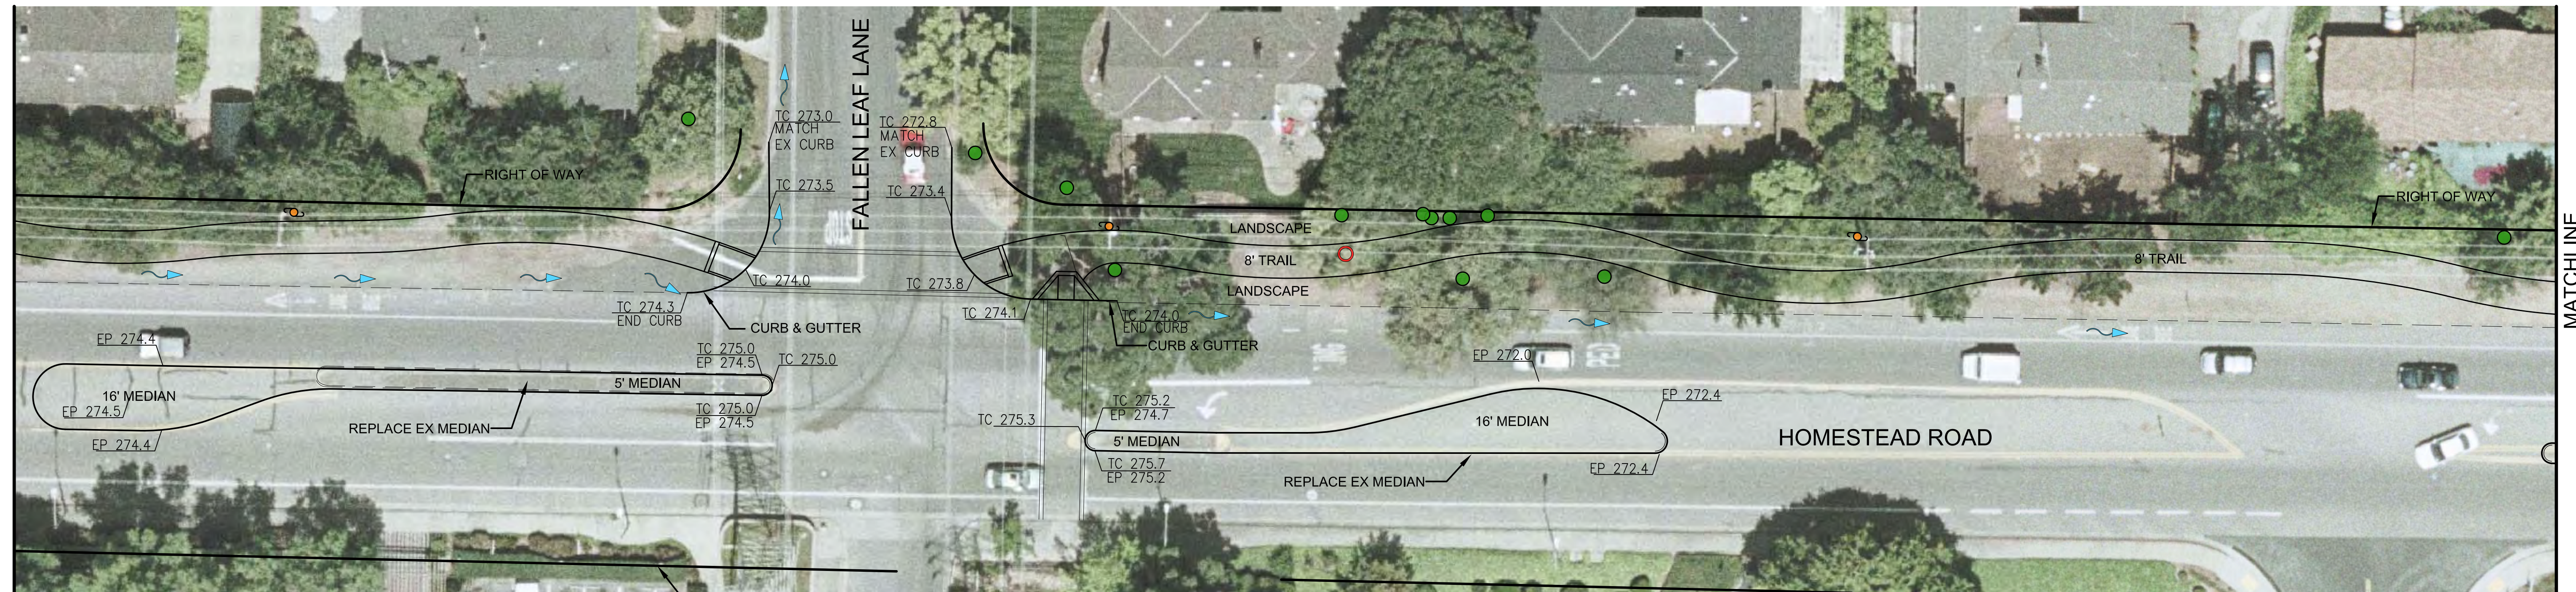

MATCHLINE  
SEE BELOW

MATCHLINE  
SEE ABOVE



### LEGEND


PROPOSED

DESCRIPTION

EXISTING



POWER POLE  
TREE  
MANHOLE  
HANDICAP RAMP

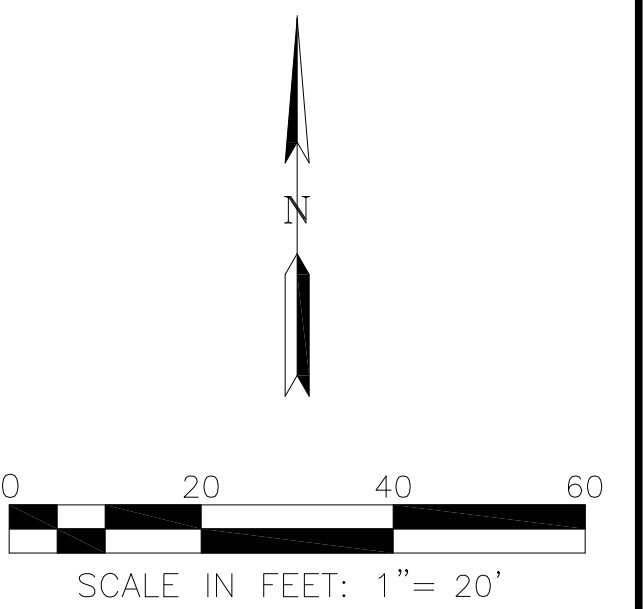

|          |              |                            |
|----------|--------------|----------------------------|
| DRAWN    | DESIGNED     | HORIZONTAL SCALE<br>1"=20' |
| CHECKED  | DATE CHECKED | VERTICAL SCALE             |
| APPROVED |              | CONTRACT NO.               |
| ENGINEER | DATE         |                            |

PREPARED BY:

**RJA**  
**RUGGERI-JENSEN-AZAR**  
ENGINEERS • PLANNERS • SURVEYORS  
8055 CAMINO ARROYO GILROY, CA 95020  
PHONE: (408) 848-0300 FAX: (408) 848-0302

| REVISIONS |      |    |             |       |      |
|-----------|------|----|-------------|-------|------|
| NO.       | DATE | BY | DESCRIPTION | APPR. | DATE |
|           |      |    |             |       |      |
|           |      |    |             |       |      |
**CITY OF LOS ALTOS**

**HOMESTEAD ROAD  
CONCEPTUAL GRADING**


PREPARED FOR: CITY OF LOS ALTOS

DRAWING NO.

**5**

SHT 5 OF 9



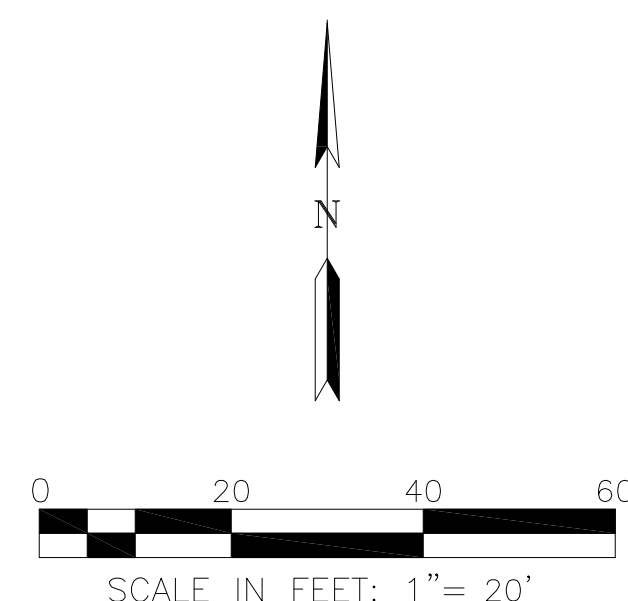

| PROPOSED | DESCRIPTION    | EXISTING |
|----------|----------------|----------|
|          | FIRE HYDRANT   |          |
|          | POWER POLE     |          |
|          | TREE           |          |
|          | STREET LIGHT   |          |
|          | TRAFFIC SIGNAL |          |
|          | MANHOLE        |          |
|          | HANDICAP RAMP  |          |



|          |              |                            |
|----------|--------------|----------------------------|
| DRAWN    | DESIGNED     | HORIZONTAL SCALE<br>1"=20' |
| CHECKED  | DATE CHECKED | VERTICAL SCALE             |
| APPROVED |              | CONTRACT NO.               |
| ENGINEER | DATE         |                            |

PREPARED BY:  
**RJA**  
**RUGGERI-JENSEN-AZAR**  
ENGINEERS • PLANNERS • SURVEYORS  
8055 CAMINO ARROYO GILROY, CA 95020  
PHONE: (408) 848-0300 FAX: (408) 848-0302

| REVISIONS |      |    |             |       |      |
|-----------|------|----|-------------|-------|------|
| NO.       | DATE | BY | DESCRIPTION | APPR. | DATE |
|           |      |    |             |       |      |
|           |      |    |             |       |      |
**CITY OF LOS ALTOS**  
**HOMESTEAD ROAD**  
**TRAFFIC PLAN**  
PREPARED FOR: CITY OF LOS ALTOS

|             |
|-------------|
| DRAWING NO. |
| <b>6</b>    |
| SHT 6 OF 9  |



MATCHLINE  
SEE SHEET 6

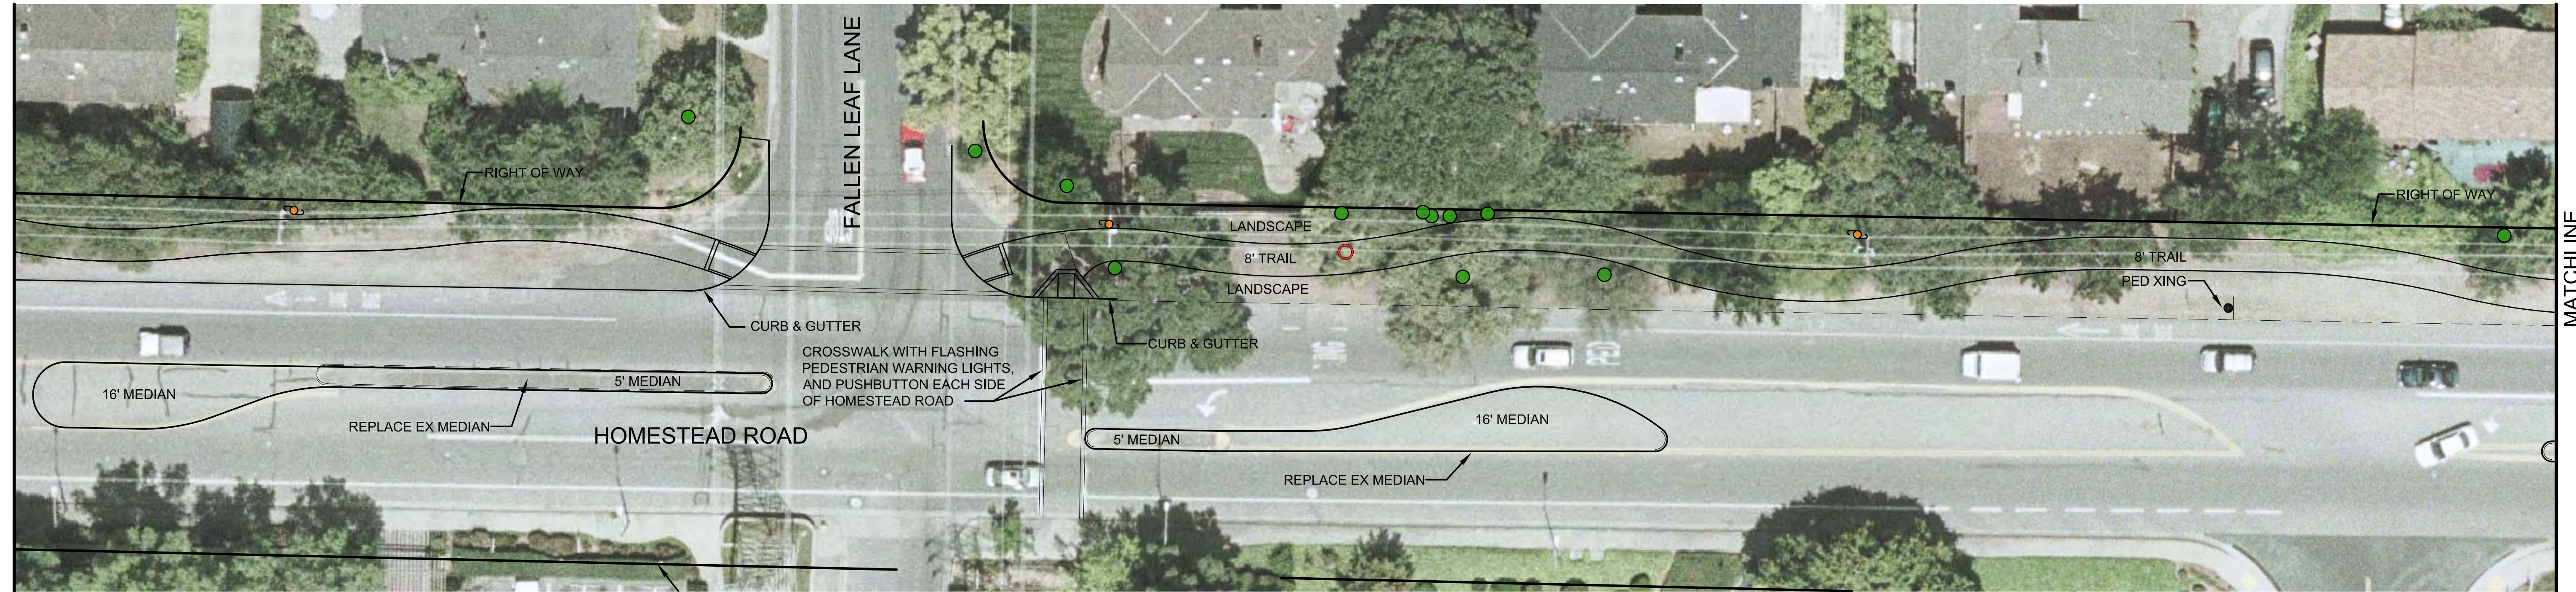

MATCHLINE  
SEE ABOVE



### LEGEND


PROPOSED

DESCRIPTION

EXISTING



POWER POLE  
TREE  
MANHOLE  
HANDICAP RAMP

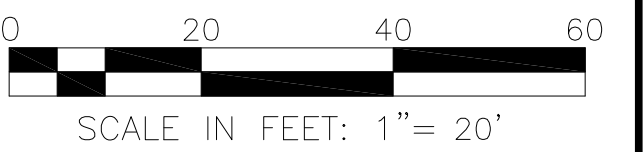

|          |              |                            |
|----------|--------------|----------------------------|
| DRAWN    | DESIGNED     | HORIZONTAL SCALE<br>1"=20' |
| CHECKED  | DATE CHECKED | VERTICAL SCALE             |
| APPROVED |              |                            |
| ENGINEER | DATE         | CONTRACT NO.               |

PREPARED BY:

**RJA**  
**RUGGERI-JENSEN-AZAR**  
ENGINEERS • PLANNERS • SURVEYORS  
8055 CAMINO ARROYO GILROY, CA 95020  
PHONE: (408) 848-0300 FAX: (408) 848-0302

| REVISIONS |      |    |             |       |      |
|-----------|------|----|-------------|-------|------|
| NO.       | DATE | BY | DESCRIPTION | APPR. | DATE |
|           |      |    |             |       |      |
|           |      |    |             |       |      |
**CITY OF LOS ALTOS**

**HOMESTEAD ROAD  
TRAFFIC PLAN**

PREPARED FOR: CITY OF LOS ALTOS

DRAWING NO.

**7**

SHT 7 OF 9